SITE FUNCTIONS

Las Encinas Hospital
Master Development Plan Amendment

FUNCTION COLOR CODE

- INDEPENDENT LIVING
- SKILLED / ASSISTED LIVING
- BEHAVIORAL HEALTH
- MEDICAL OFFICES
- ADMINISTRATION
- SUPPORT SERVICES
- ONE STORY INDEPENDENT HOMES
- TWO STORY INDEPENDENT HOMES
- SURFACE/UNDERGROUND PARKING

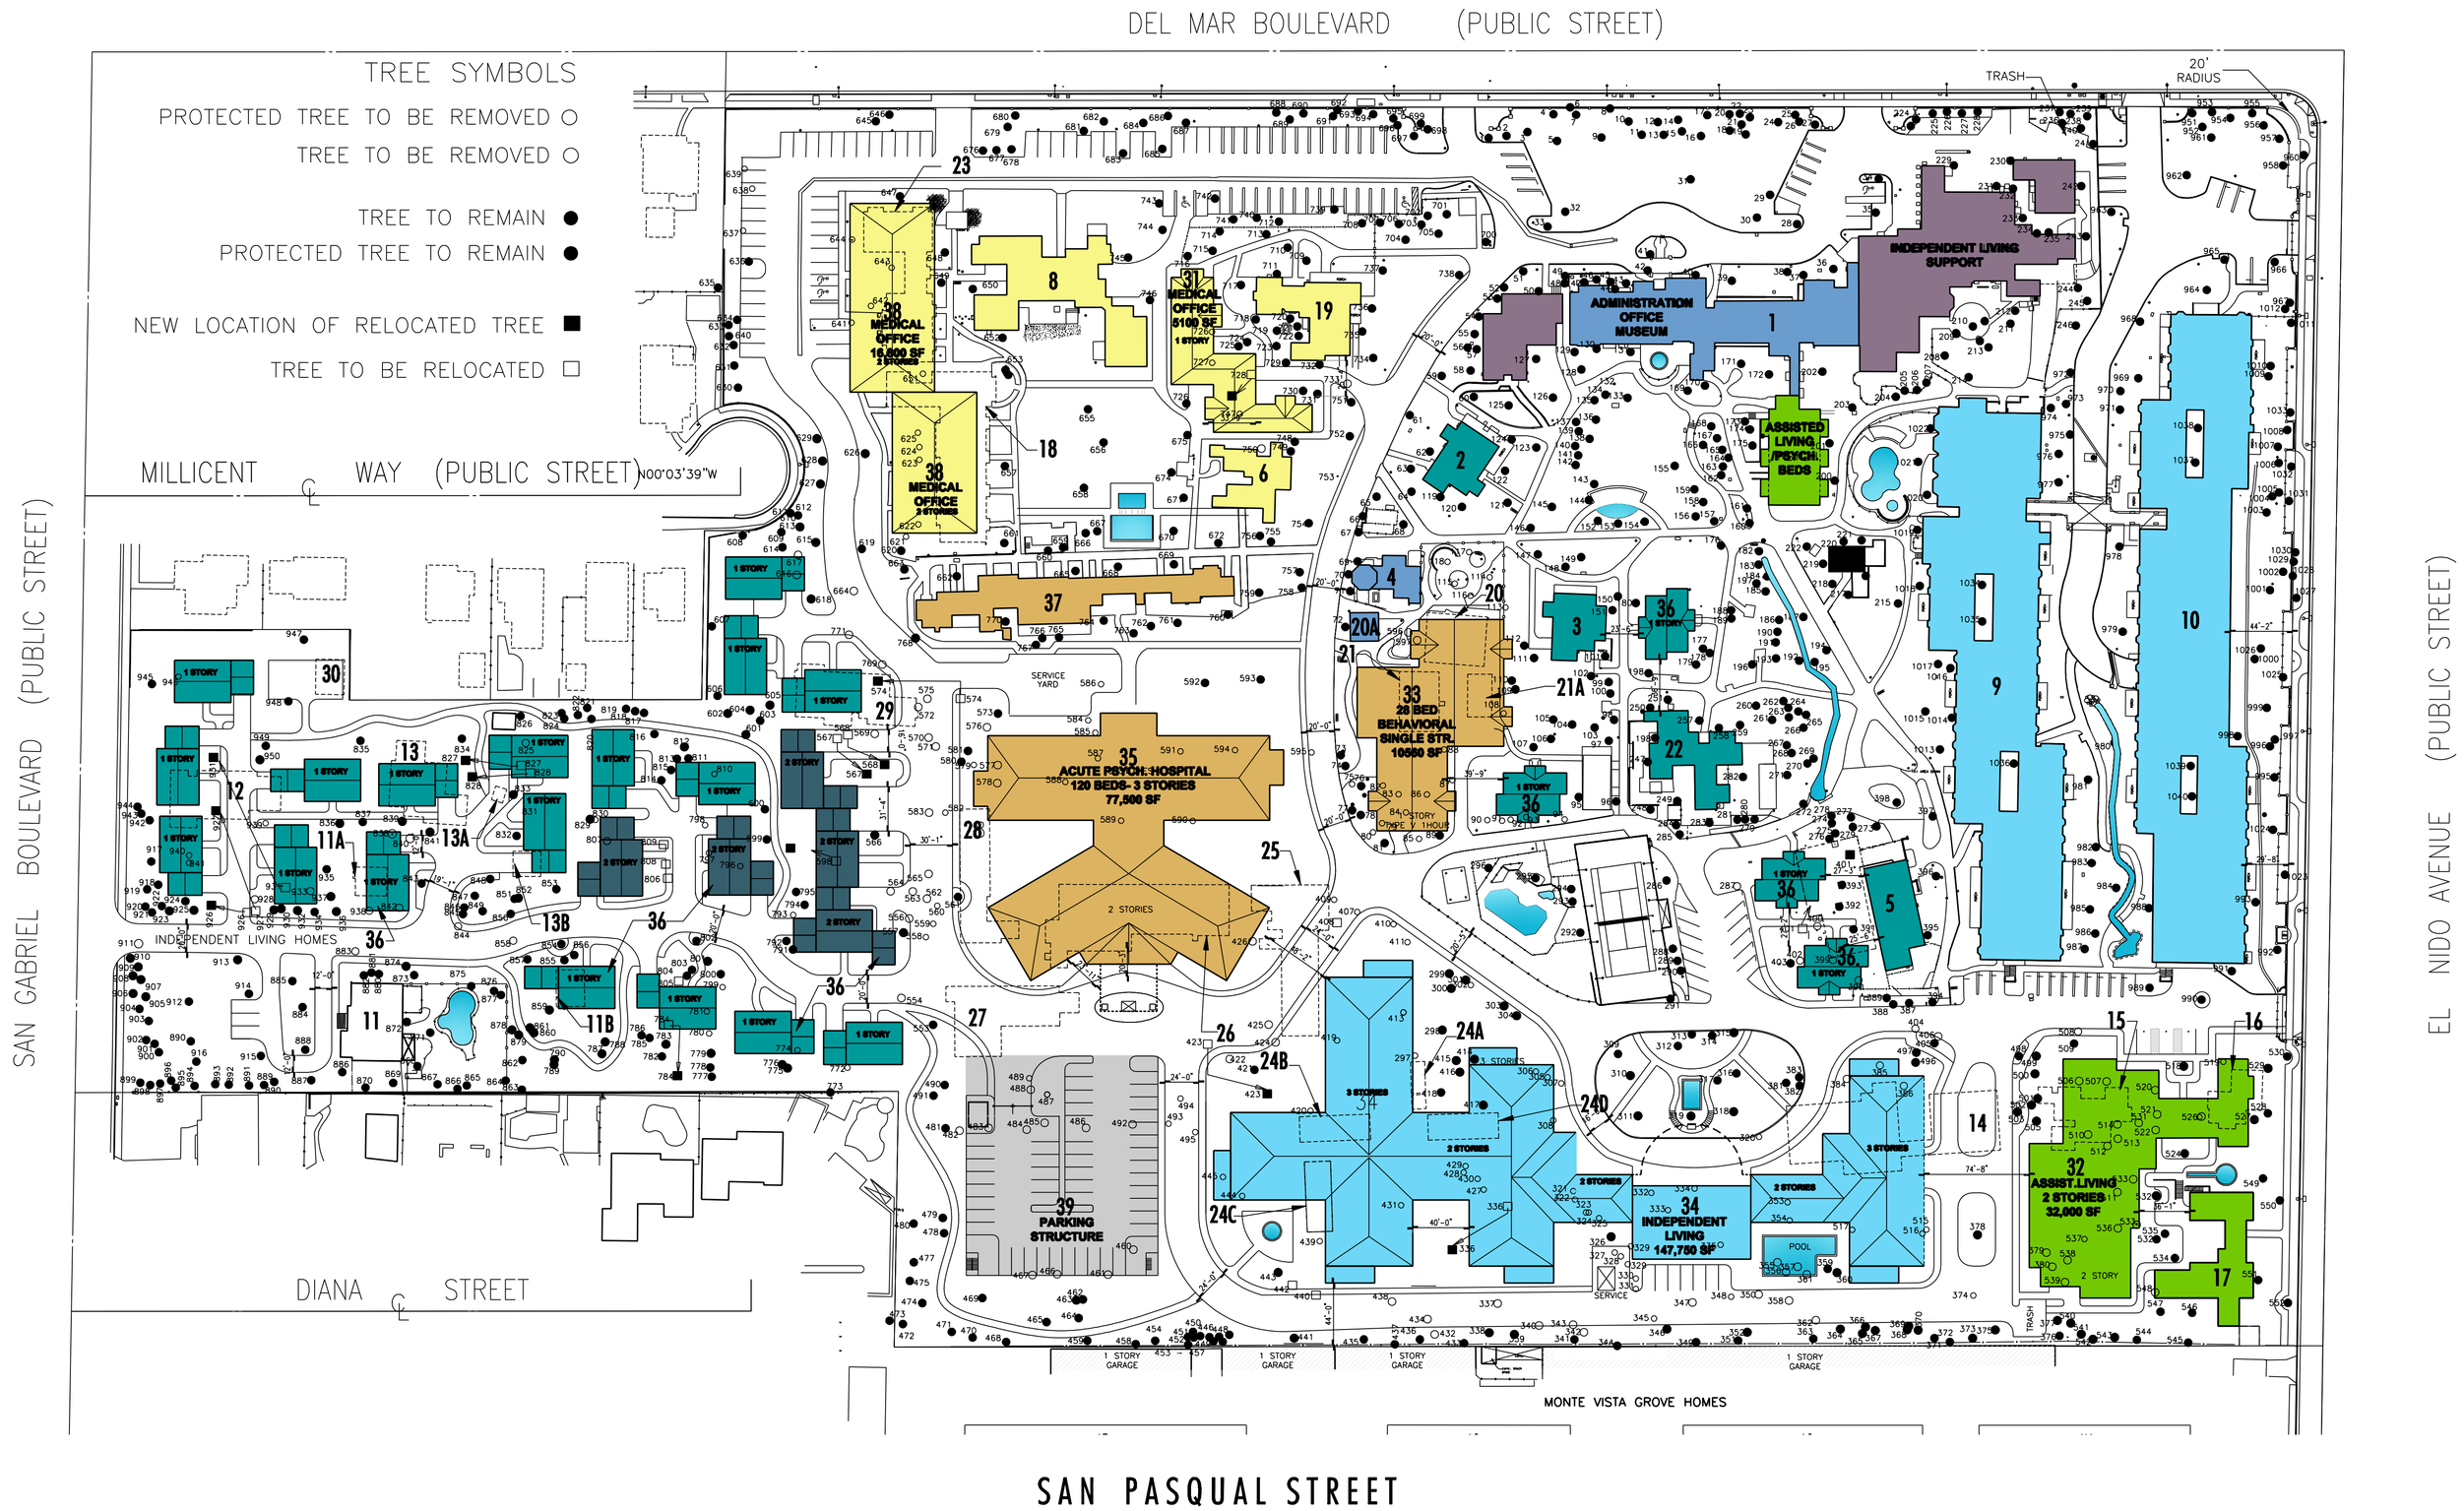

1 SITE PLAN: PROPOSED SITE FUNCTIONS
1" = 120'-0"

M-BA COSTA MESA
MORSE • BOUDREAUX ARCHITECTS
1931A Newport Boulevard Costa Mesa, CA 92627
Tel. 949.515.4870 Fax 949.515.4875

COPYRIGHT © 2004 MORSE-BOUDREAUX ARCHITECTS. THESE DRAWINGS ARE THE COPYRIGHTED PROPERTY OF MORSE-BOUDREAUX ARCHITECTS, INC.
COPYRIGHT OF ANY MEANS WITHOUT THE WRITTEN PERMISSION OF MORSE-BOUDREAUX ARCHITECTS IS STRICTLY PROHIBITED BY LAW.

DATE: 10/30/08
PROJECT NUMBER: 32-07
SHEET NO: 6 OF 22
PROJECT ADDRESS: LAS ENCINAS HOSPITAL, 2900 EAST DEL MAR BLVD., PASADENA, CA 91107