CITY OF PASADENA
DEPARTMENT OF PUBLIC WORKS
SLURRY SEAL OF STREETS - 2012

SUBMITTED	APPROVED
	DANIEL A. RIX — DATE CITY ENGINEER REGISTERED CIVIL ENGINEER NO. 38689 REGISTRATION EXPIRES: MARCH 31, 2013

IMPORTANT NOTICE

SECTION 4216.4(d) OF THE GOVERNMENT CODE REQUIRES A DIG ALERT IDENTIFICATION NUMBER BE ISSUED BEFORE A "PERMIT TO EXCAVATE" WILL BE VALID FOR YOUR DIG ALERT I.D. NUMBER CALL UNDERGROUND SERVICE ALERT TOLL FREE 1-800-422-4133 TWO WORKING DAYS BEFORE YOU DIG.

REGISTERED PROFESSIONAL ENGINEER — DANIEL A. RIX — No. 38689 — Exp. 03/31/2013 — CIVIL — STATE OF CALIFORNIA

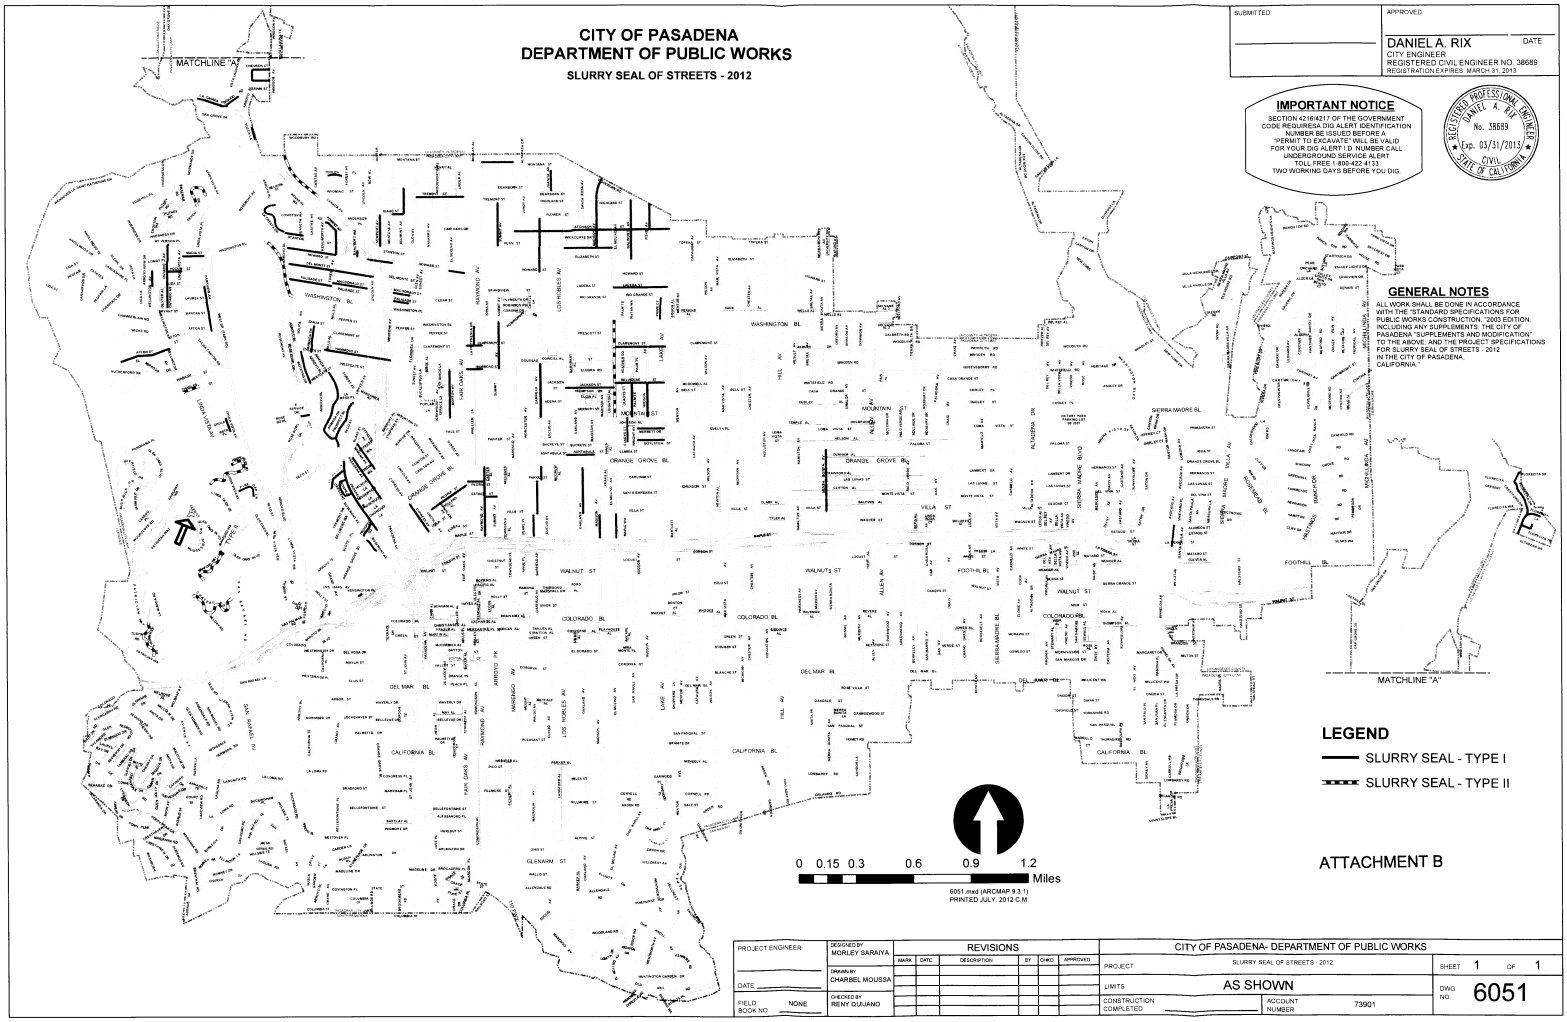

6051.mxd (ARCMAP 9.3.1)
PRINTED JULY, 2012 C.M.

GENERAL NOTES

ALL WORK SHALL BE DONE IN ACCORDANCE WITH THE "STANDARD SPECIFICATIONS FOR PUBLIC WORKS CONSTRUCTION, "2003 EDITION, INCLUDING ANY SUPPLEMENTS; THE CITY OF PASADENA "SUPPLEMENTS AND MODIFICATION" TO THE ABOVE; AND THE PROJECT SPECIFICATIONS FOR SLURRY SEAL OF STREETS - 2012 IN THE CITY OF PASADENA, CALIFORNIA."

LEGEND

- SLURRY SEAL - TYPE I
- SLURRY SEAL - TYPE II

ATTACHMENT B

PROJECT ENGINEER	DESIGNED BY MORLEY SARAIVA	REVISIONS						CITY OF PASADENA- DEPARTMENT OF PUBLIC WORKS		
		MARK	DATE	DESCRIPTION	BY	CHKD	APPROVED	PROJECT: SLURRY SEAL OF STREETS - 2012	SHEET 1 OF 1	
DATE	DRAWN BY CHARBEL MOUSSA							LIMITS: AS SHOWN	DWG NO. 6051	
FIELD BOOK NO. NONE	CHECKED BY RENY QUIJANO							CONSTRUCTION COMPLETED	ACCOUNT NUMBER 73901	