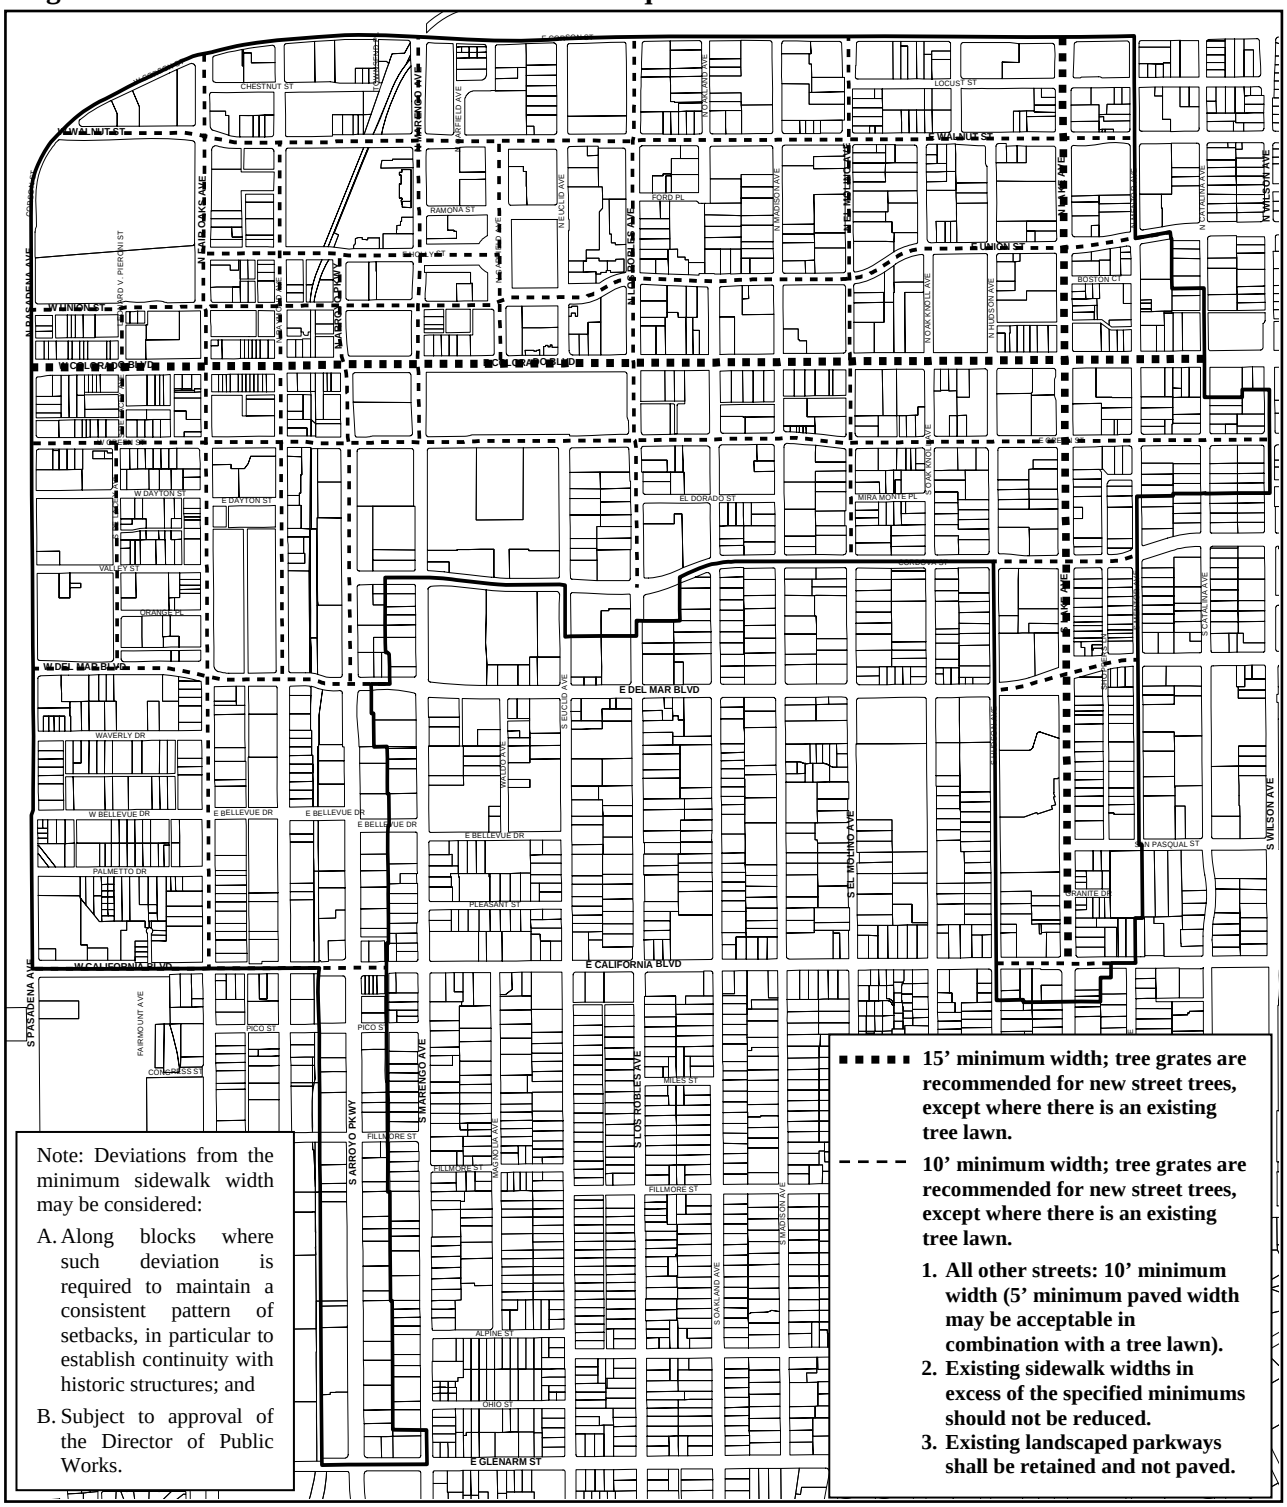Figure 3-10 - Central District Sidewalk Width Requirements