SUBMITTED	APPROVED
	STEVEN L WRIGHT DATE CITY ENGINEER REGISTERED CIVIL ENGINEER NO C48650 REGISTRATION EXPIRES JUNE 30 2018

CITY OF PASADENA

DEPARTMENT OF PUBLIC WORKS

CITYWIDE SIDEWALK IMPROVEMENTS - 2017

REGISTERED PROFESSIONAL ENGINEER STEVEN L WRIGHT No C48650 Exp 06/30/2018 CIVIL STATE OF CALIFORNIA

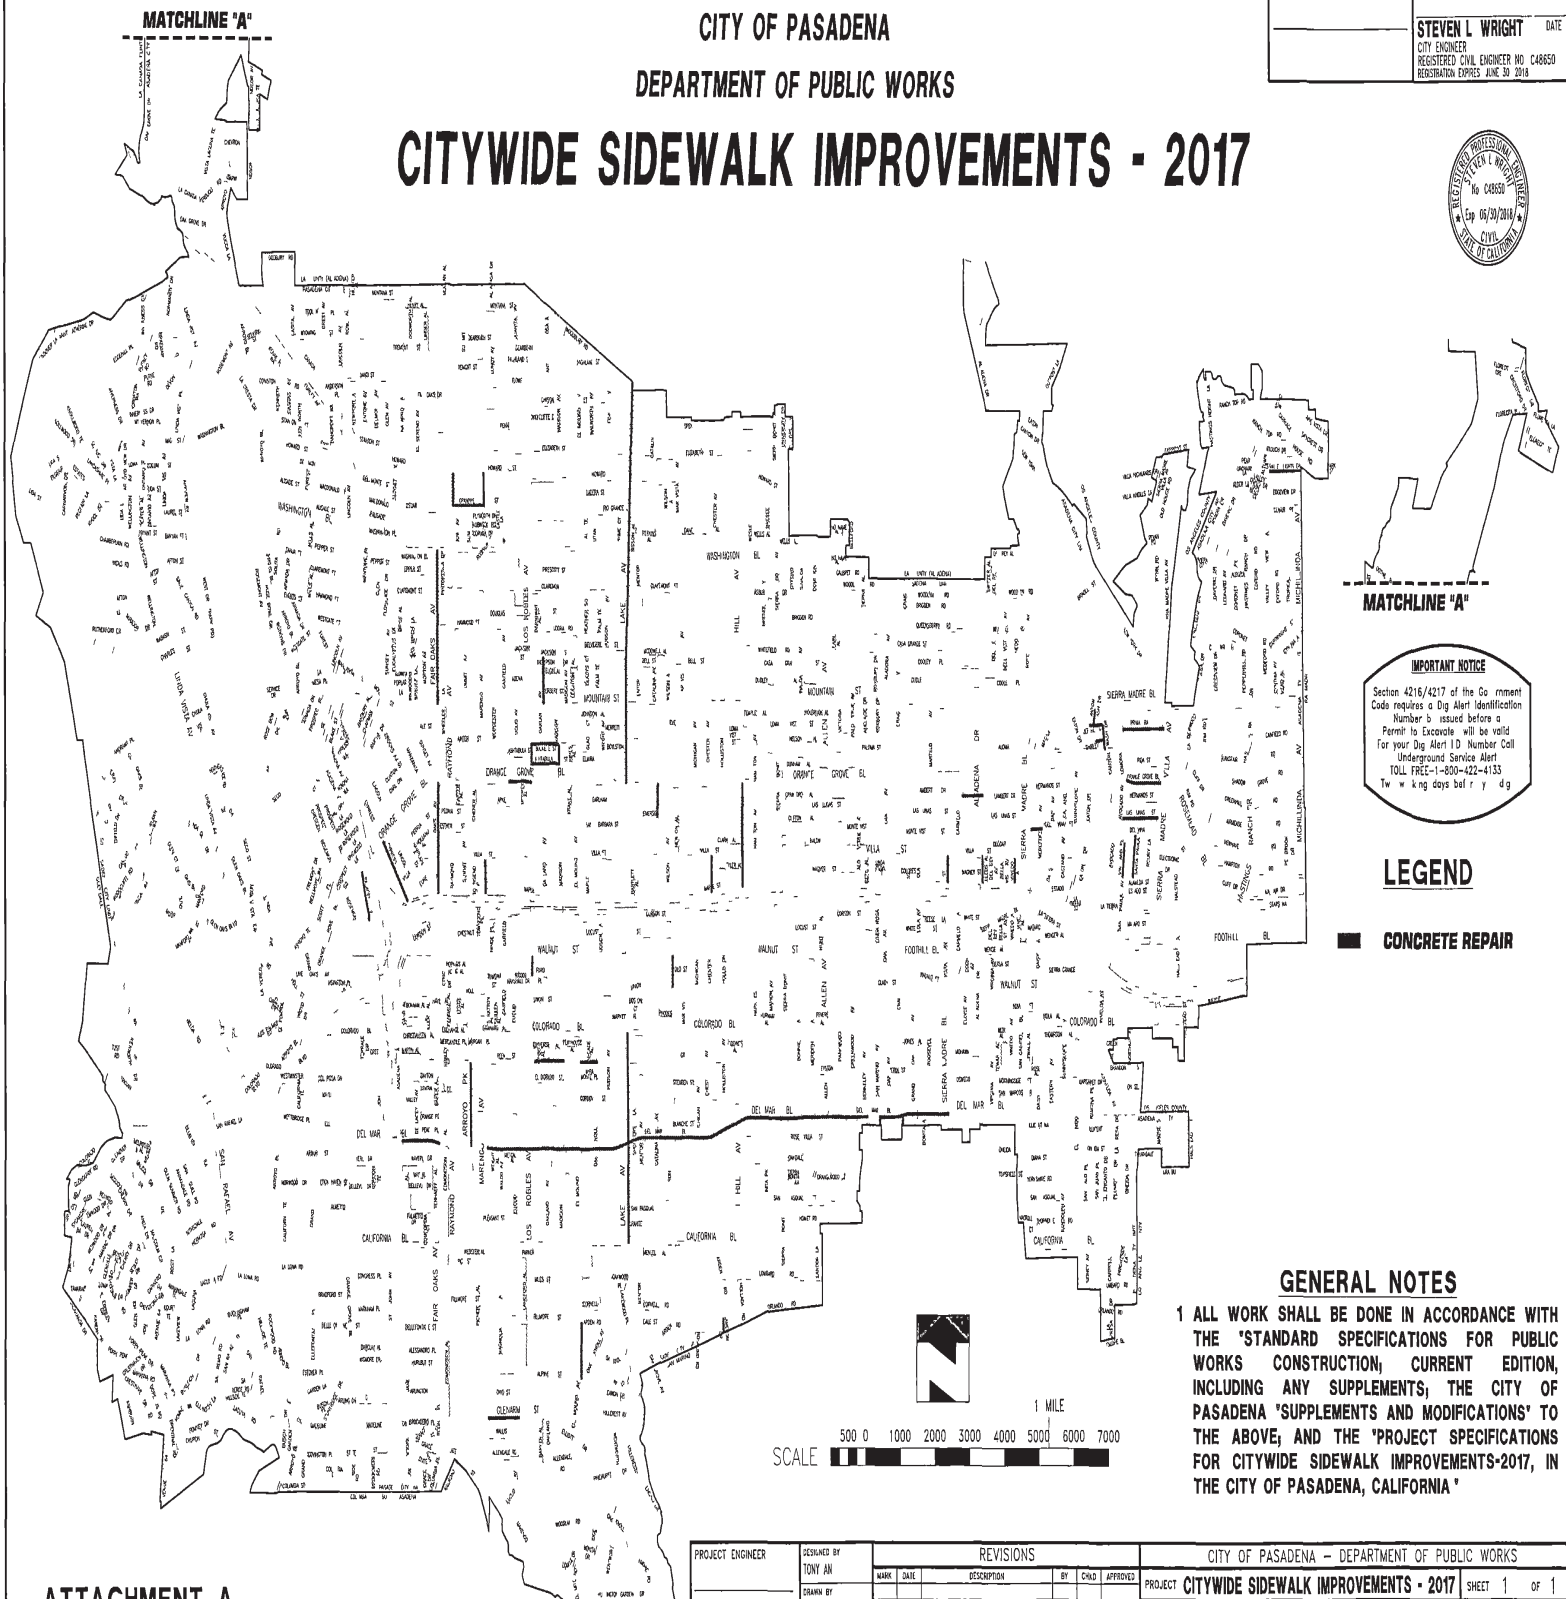

IMPORTANT NOTICE

Section 4216/4217 of the Go rnment Code requires a Dig Alert Identification Number b issued before a Permit to Excavate will be valid For your Dig Alert I D Number Call Underground Service Alert TOLL FREE-1-800-422-4133 Tw w k ng days bef r y dg

LEGEND

CONCRETE REPAIR

GENERAL NOTES

1 ALL WORK SHALL BE DONE IN ACCORDANCE WITH THE "STANDARD SPECIFICATIONS FOR PUBLIC WORKS CONSTRUCTION; CURRENT EDITION, INCLUDING ANY SUPPLEMENTS; THE CITY OF PASADENA "SUPPLEMENTS AND MODIFICATIONS" TO THE ABOVE; AND THE "PROJECT SPECIFICATIONS FOR CITYWIDE SIDEWALK IMPROVEMENTS-2017, IN THE CITY OF PASADENA, CALIFORNIA"

ATTACHMENT A

PROJECT ENGINEER	DESIGNED BY TONY AN	REVISIONS						CITY OF PASADENA – DEPARTMENT OF PUBLIC WORKS	
		MARK	DATE	DESCRIPTION	BY	CHKD	APPROVED	PROJECT CITYWIDE SIDEWALK IMPROVEMENTS - 2017	SHEET 1 OF 1
DATE	DRAWN BY TONY AN							LIMITS AS SHOWN	DWG NO 6425
FIELD BOOK NO NONE	CHECKED BY SEAN SINGLETARY							CONSTRUCTION COMPLETED	ACCOUNT NUMBER 73913

D1 O1 b 6 2016 FII 6425 DWG