CITY OF PASADENA

DEPARTMENT OF PUBLIC WORKS

CITYWIDE SIDEWALK IMPROVEMENTS - 2018/19

SUBMITTED	APPROVED
SEAN SINGLETARY	M. KRIS MARKARIAN 6-15-18 DATE CITY ENGINEER REGISTERED CIVIL ENGINEER NO. C57442 REGISTRATION EXPIRES DECEMBER 31, 2019

REGISTERED PROFESSIONAL ENGINEER M. KRIS MARKARIAN No. C57442 Exp. 12/31/2019 CIVIL STATE OF CALIFORNIA

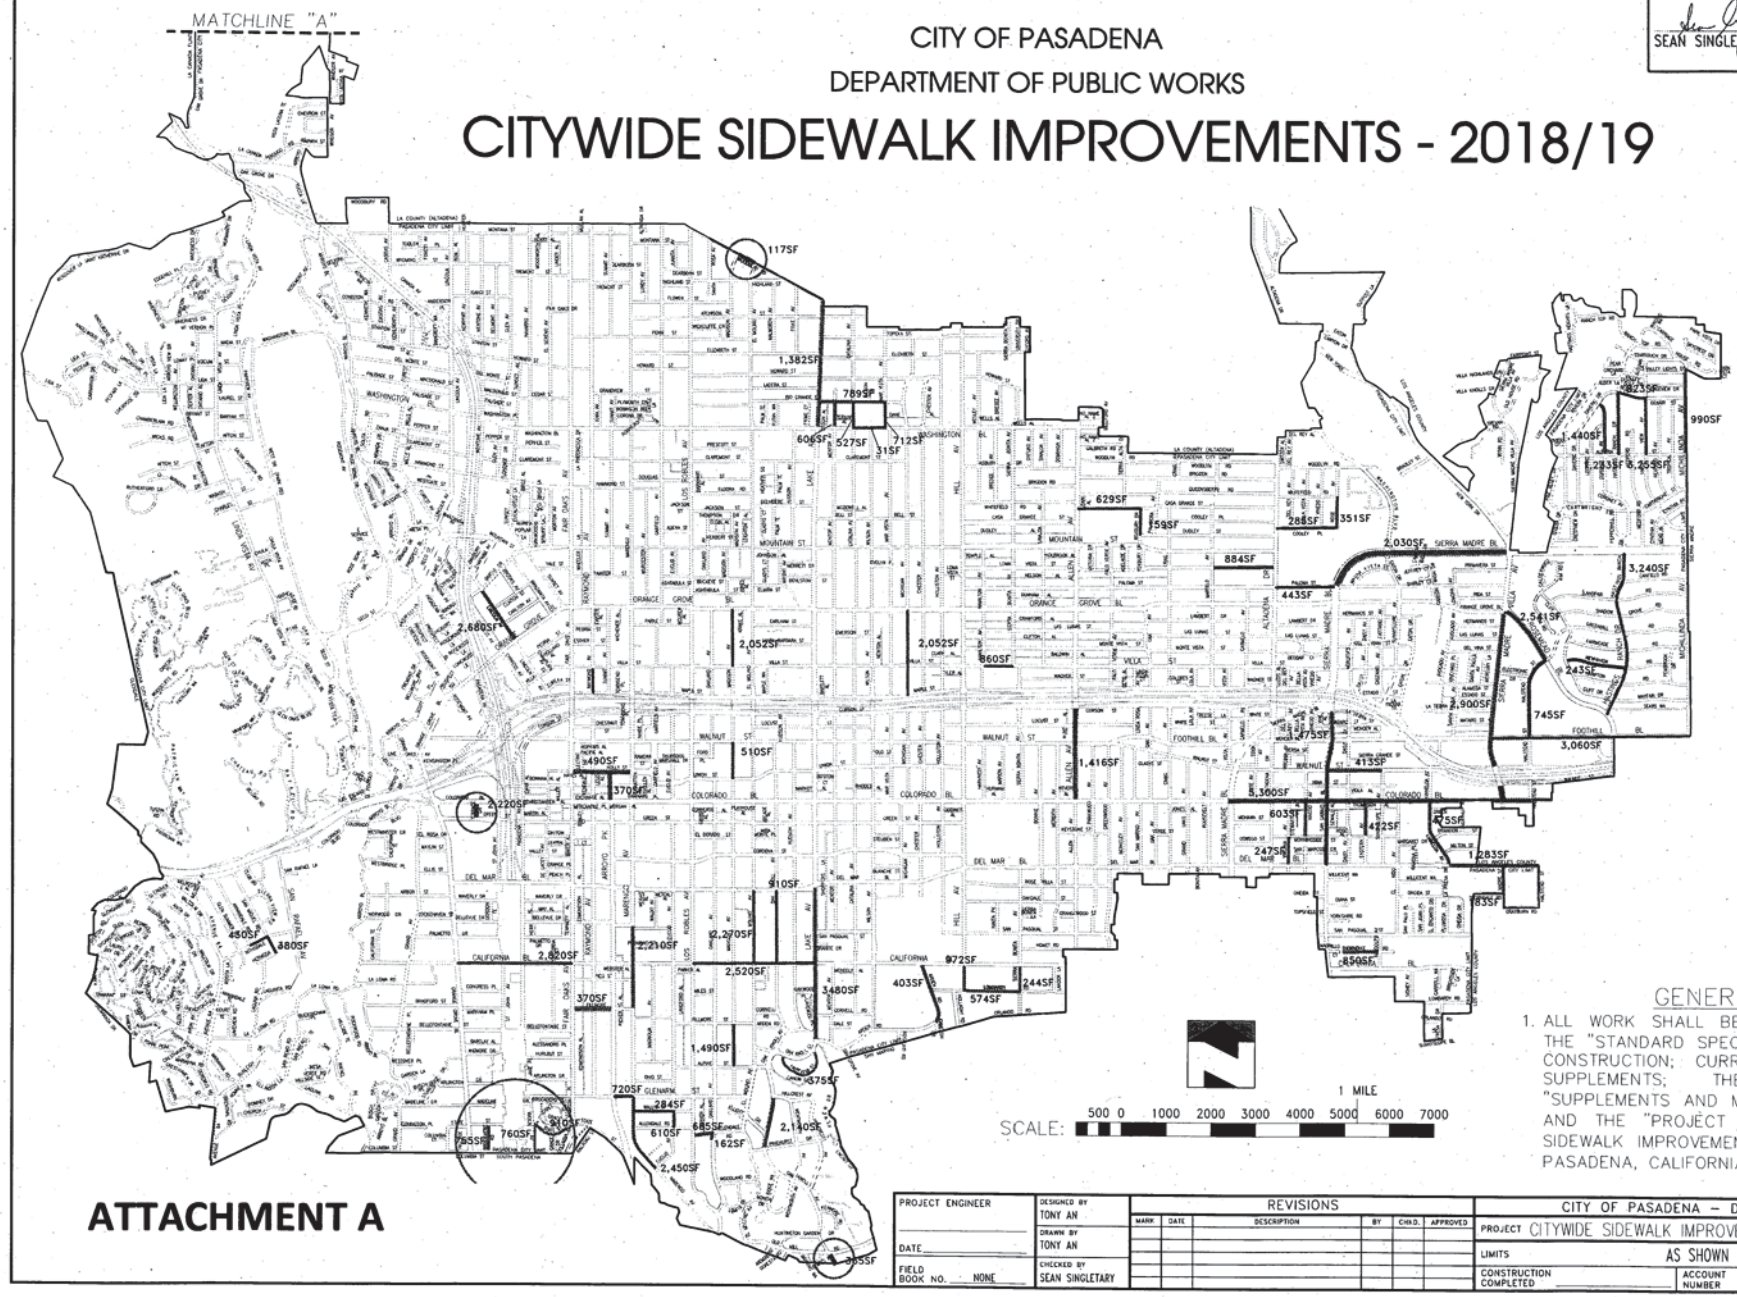

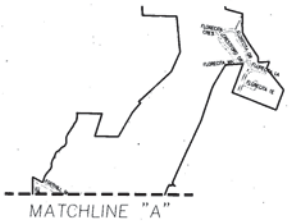

IMPORTANT NOTICE

Section 4216/4217 of the Government Code requires a Dig Alert Identification Number be issued before a "Permit to Excavate" will be valid For your Dig Alert I.D. Number Call Underground Service Alert TOLL FREE-1-800-422-4133 Two working days before you dig.

LEGEND

CONCRETE REPAIR

SCALE: 500 0 1000 2000 3000 4000 5000 6000 7000 1 MILE

GENERAL NOTES

1. ALL WORK SHALL BE DONE IN ACCORDANCE WITH THE "STANDARD SPECIFICATIONS FOR PUBLIC WORKS CONSTRUCTION; CURRENT EDITION, INCLUDING ANY SUPPLEMENTS; THE CITY OF PASADENA "SUPPLEMENTS AND MODIFICATIONS" TO THE ABOVE; AND THE "PROJECT SPECIFICATIONS FOR CITYWIDE SIDEWALK IMPROVEMENTS-2018/19, IN THE CITY OF PASADENA, CALIFORNIA."

ATTACHMENT A

PROJECT ENGINEER	DESIGNED BY TONY AN	REVISIONS						CITY OF PASADENA – DEPARTMENT OF PUBLIC WORKS	
DATE	DRAWN BY TONY AN	MARK	DATE	DESCRIPTION	BY	CHKD.	APPROVED	PROJECT CITYWIDE SIDEWALK IMPROVEMENTS – 2018/19	SHEET 1 OF 1
FIELD BOOK NO. NONE	CHECKED BY SEAN SINGLETARY							LIMITS AS SHOWN	DWG. NO. 6540
								CONSTRUCTION COMPLETED	ACCOUNT NUMBER 73913

Date: June 13, 2018 File: 6540.DWG