EXHIBIT
ATTACHMENT A
PROPERTY

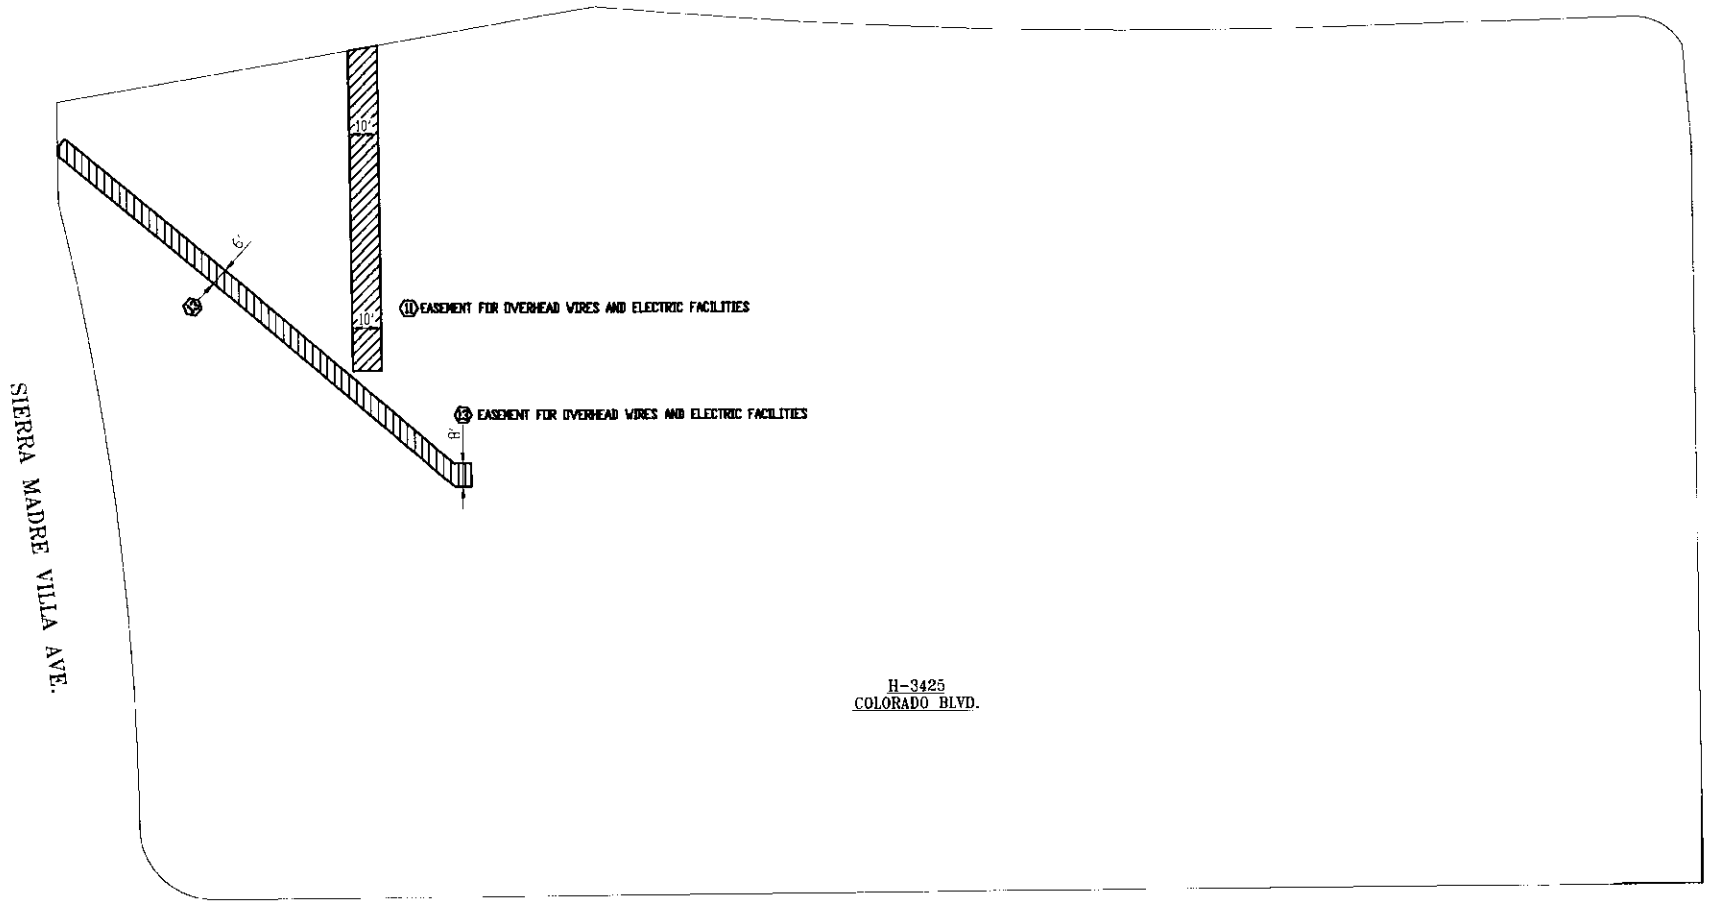

PASADENA WATER AND POWER DEPARTMENT
POWER DELIVERY SERVICE
1055 E. COLORADO BLVD. SUITE 350, PASADENA, CA 91106

NORTH

DRAWN J. NIETO	DATE 11/30/20	PROJECT LOCATION 3405 & 3425 E. COLORADO			MAP No 1-8-15	SCALE 1"=40'	P.J.O. –
DESIGN M. DIOKNO	DATE 11/30/20	PUBLIC WORKS DEPT.		WATER & POWER DEPT.			PERMIT No. –
APPROVED E. NICCOLI	DATE 11/30/20	APPROVED	DATE	APPROVED	DWG No. CE-1191	W/O	

DWG FILE: C:\Users\jnieto\AppData\Local\Temp\AcPublish_1532\MDE E Colorado Blvd.dwg DLOT DATE/TIME: 12/11/2020 - 11:28am